

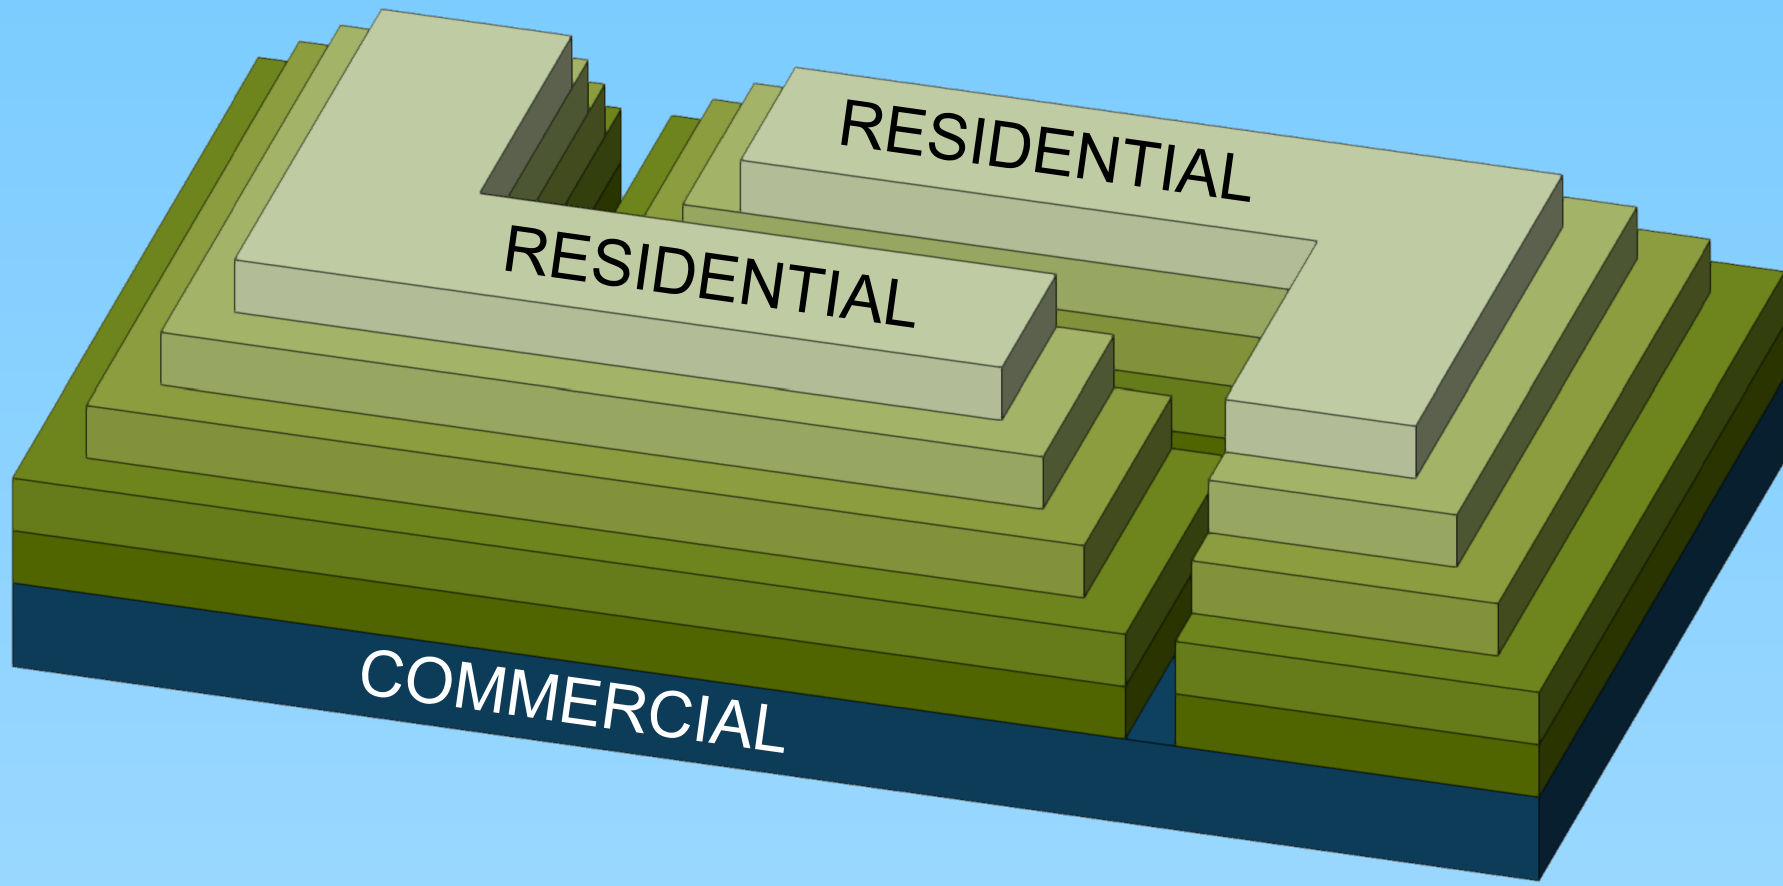


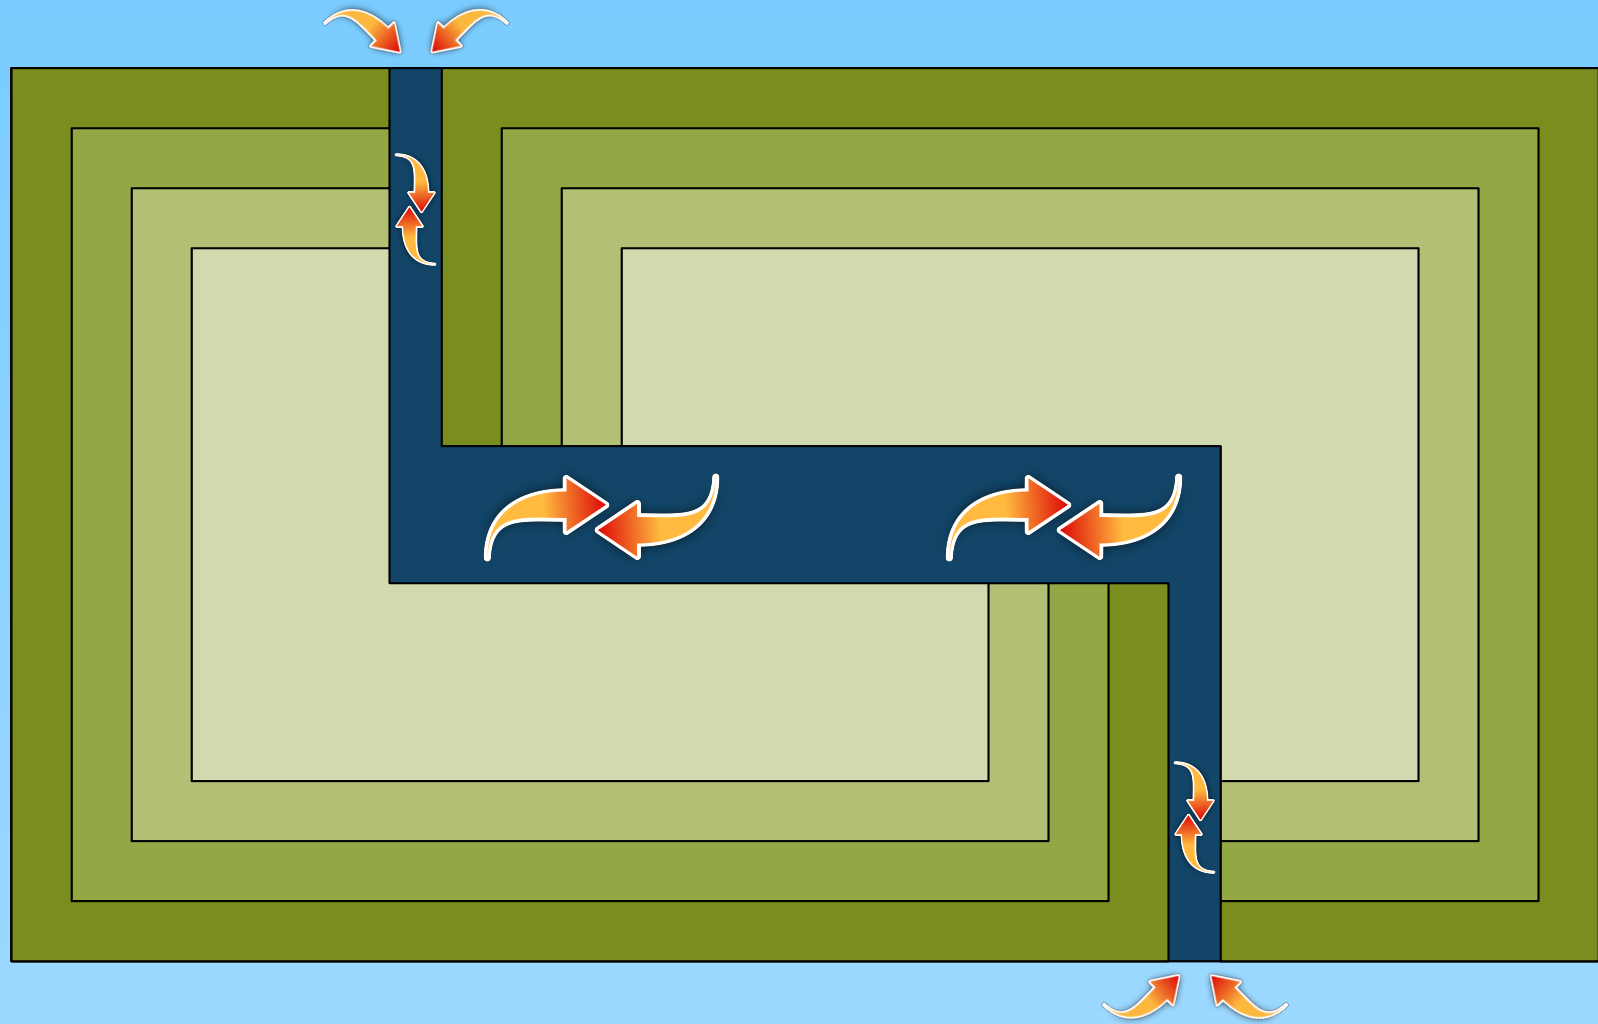

PROJECT NAME

620 Blossom Hill Rd
San Jose, CA 95123

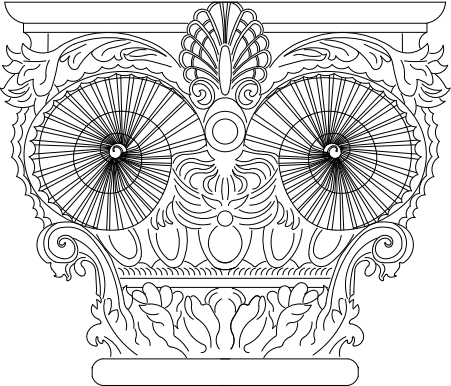

SHABI CONSULTING

1889 LESLIE DRIVE
PLEASANT HILL, CA
TEL: (408) 489.4601
WWW.SHABICONULT.COM

SHEET TITLE

ISOMETRIC
VIEW

THESE DOCUMENTS ARE PROPERTY OF SHABI
CONSULTING & ARE NOT TO BE PRODUCED, CHANGED,
OR COPIED WITHOUT THE EXPRESSED WRITTEN
CONSENT OF SHABI CONSULTING.

ISSUES / REVISIONS

NO.	DATE	DESCRIPTION
-----	------	-------------

DRAWN	SH.R.
-------	-------



CHECKED	SHABI
---------	-------

DATE	07/03/2024
------	------------


REVISED DATE	07/03/2024
--------------	------------

FILE NO.	24-013
----------	--------


SHEET NO.	A-1.1
-----------	-------

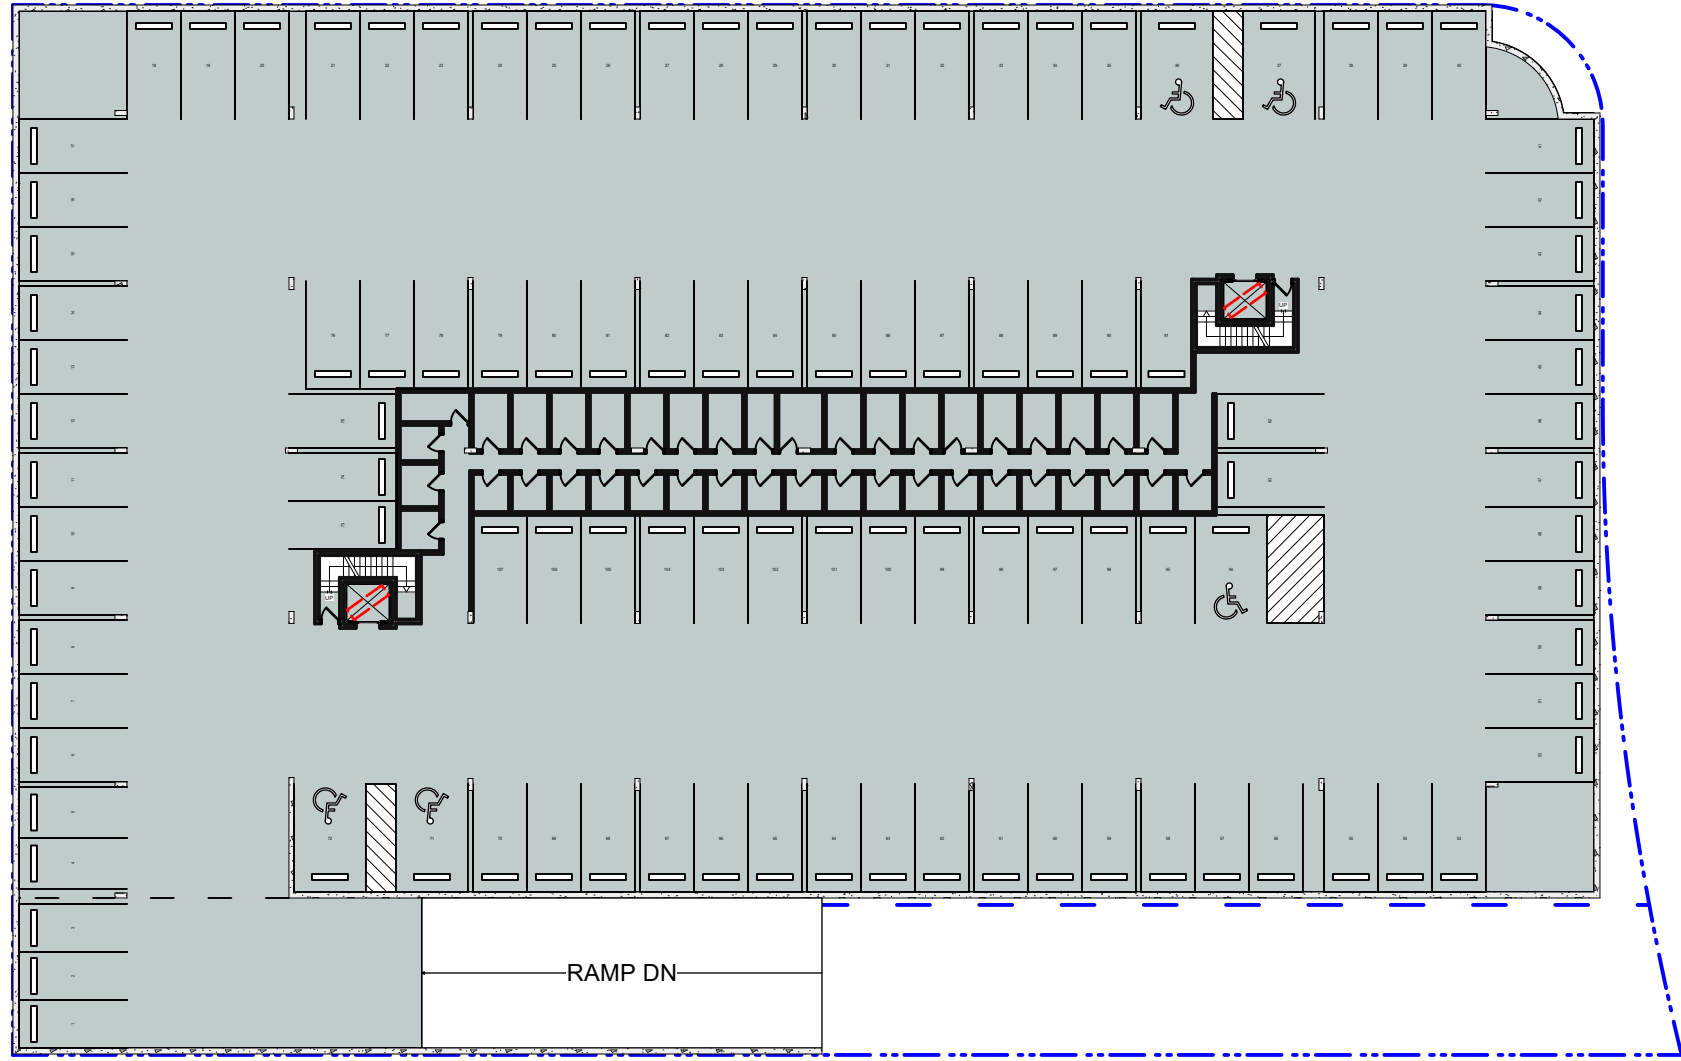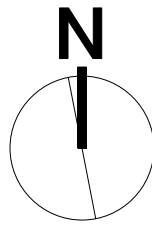


B Basement Floor Plan
Scale: 1/32" = 1'-0"

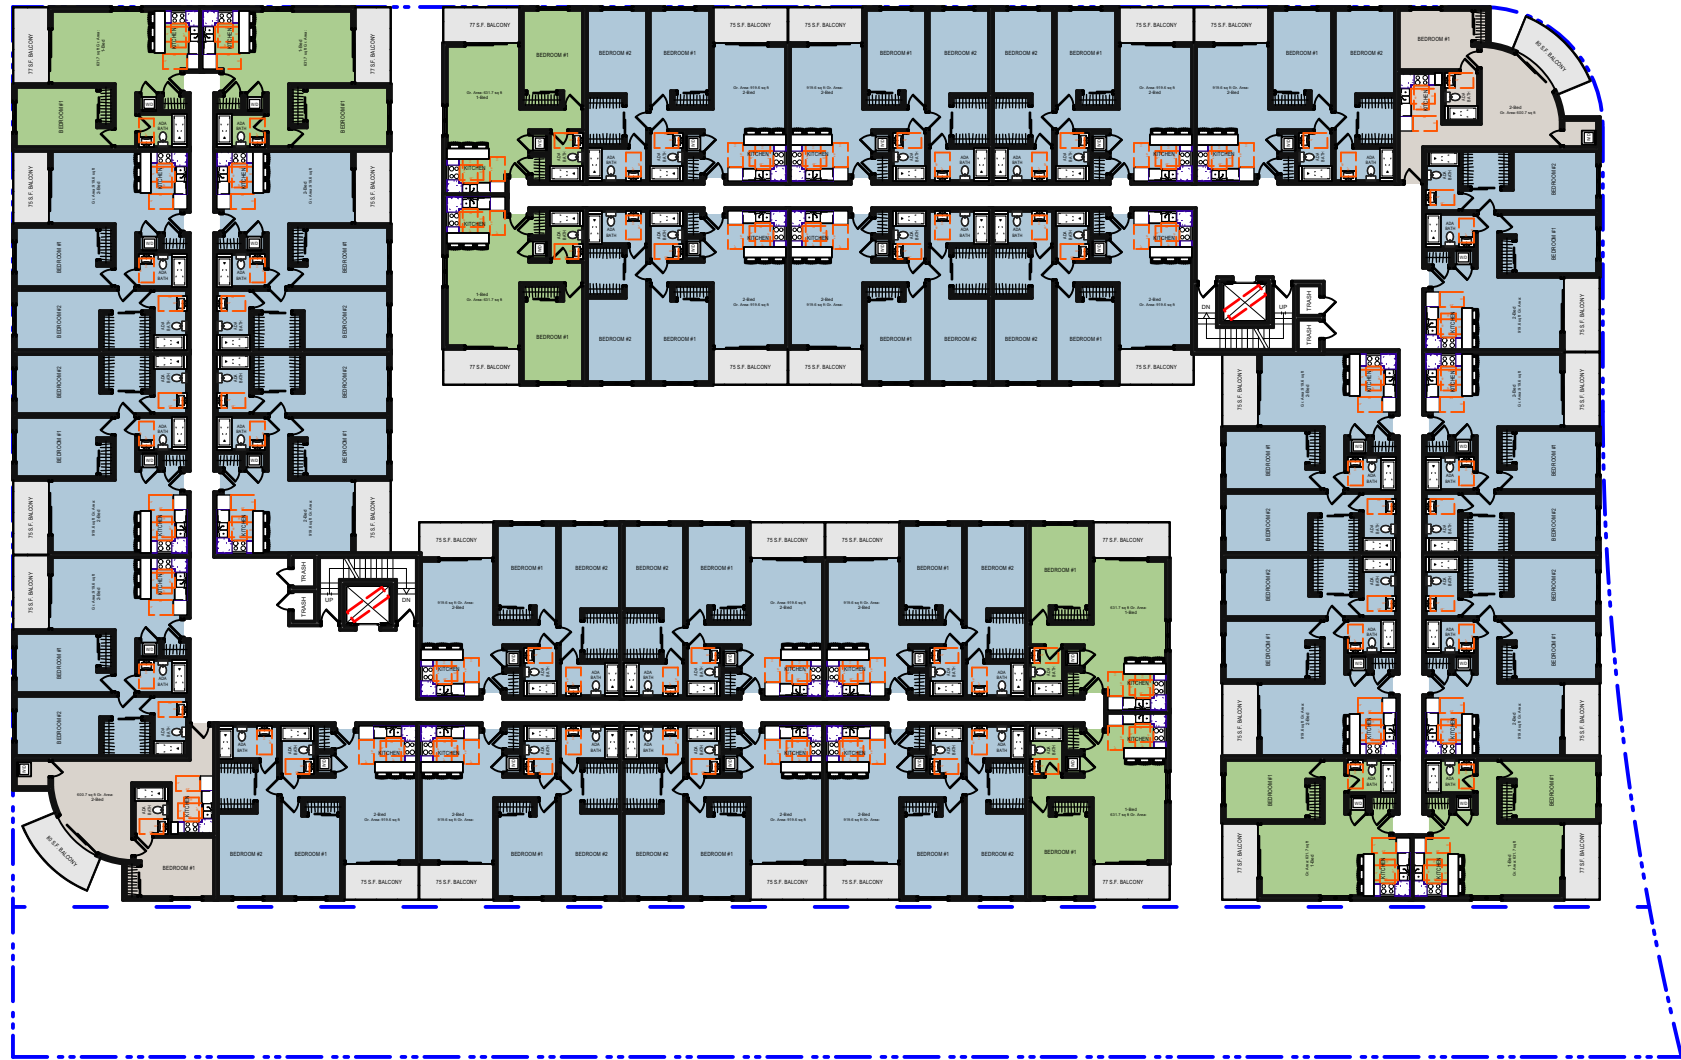

3 Third Floor Plan
Scale: 1/32" = 1'-0"

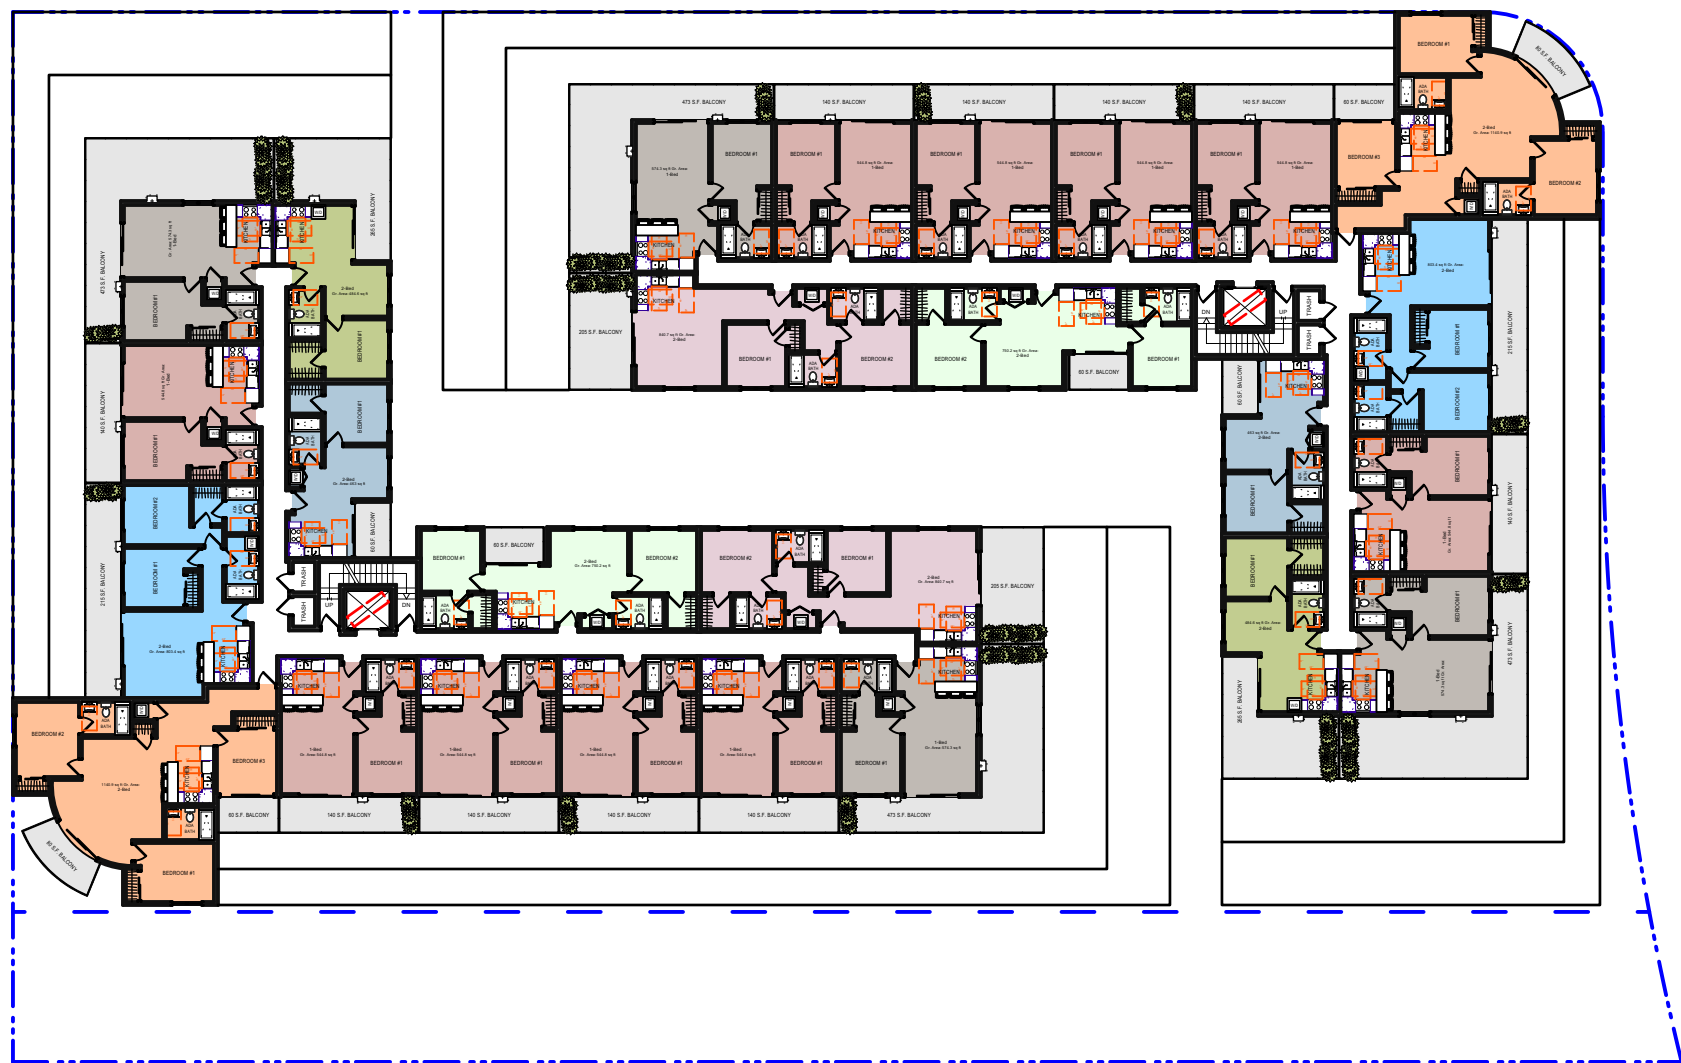


6 Sixth Floor Plan
Scale: 1/32" = 1'-0"

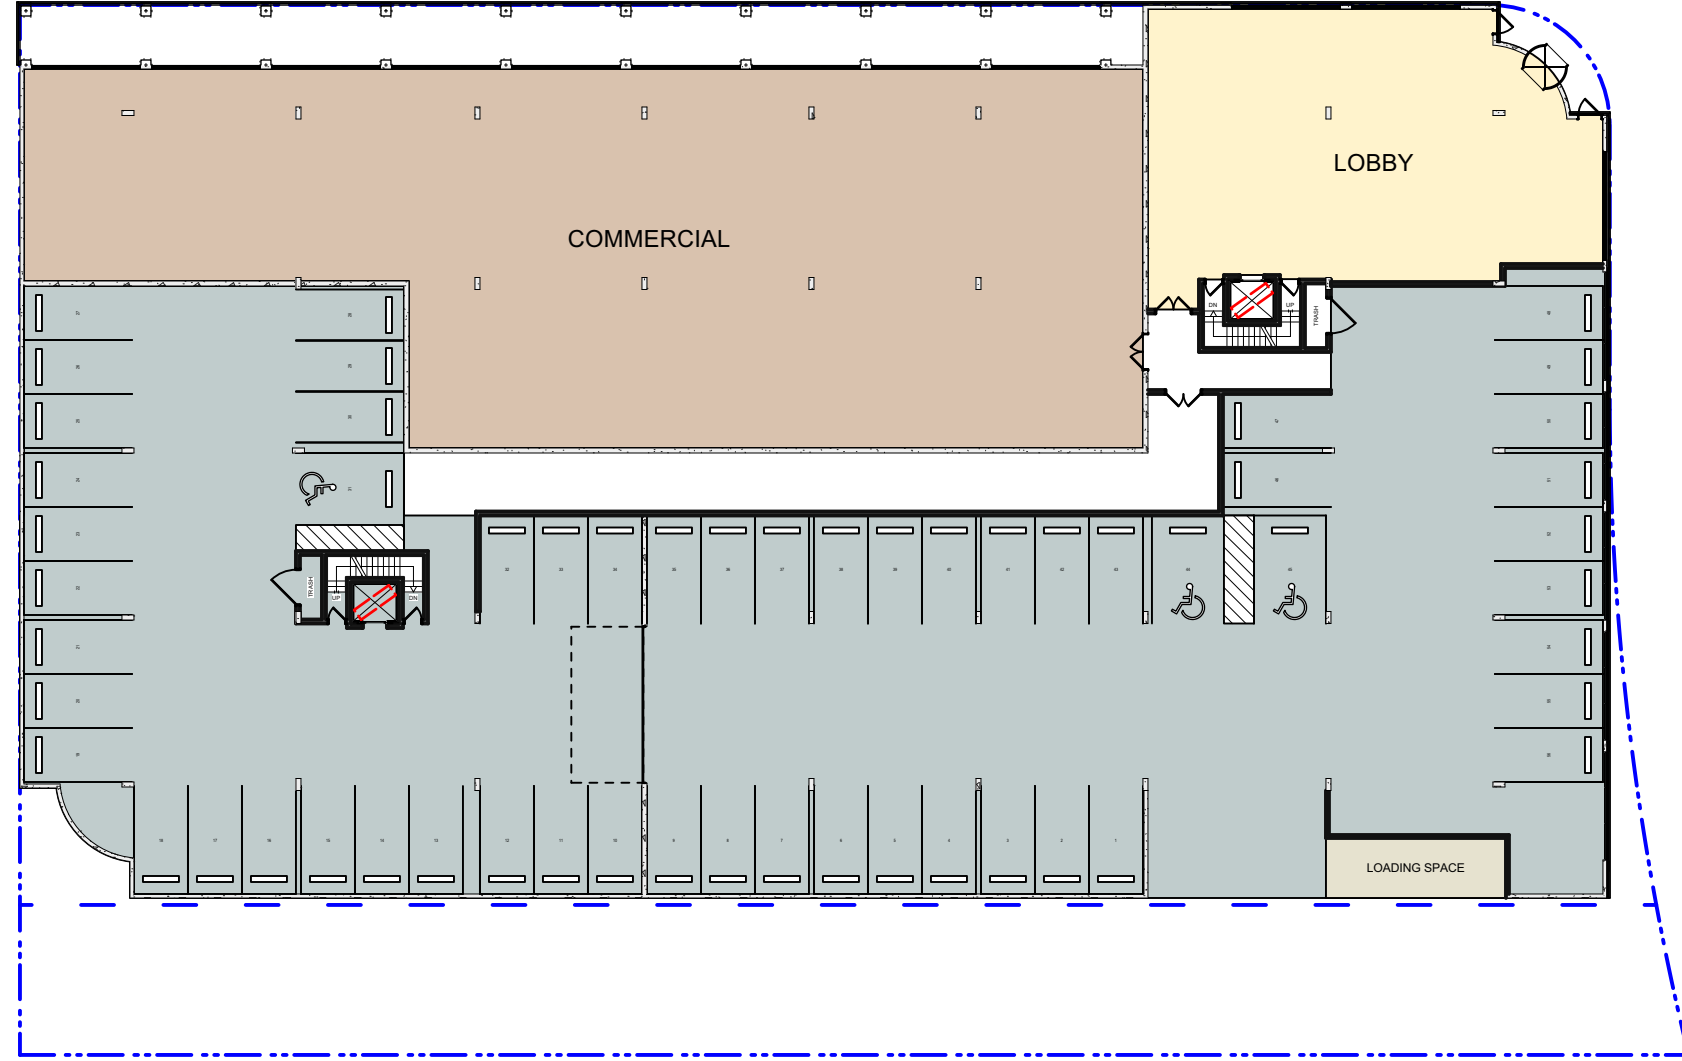


1 First Floor Plan
Scale: 1/32" = 1'-0"




4 Fourth Floor Plan
Scale: 1/32" = 1'-0"

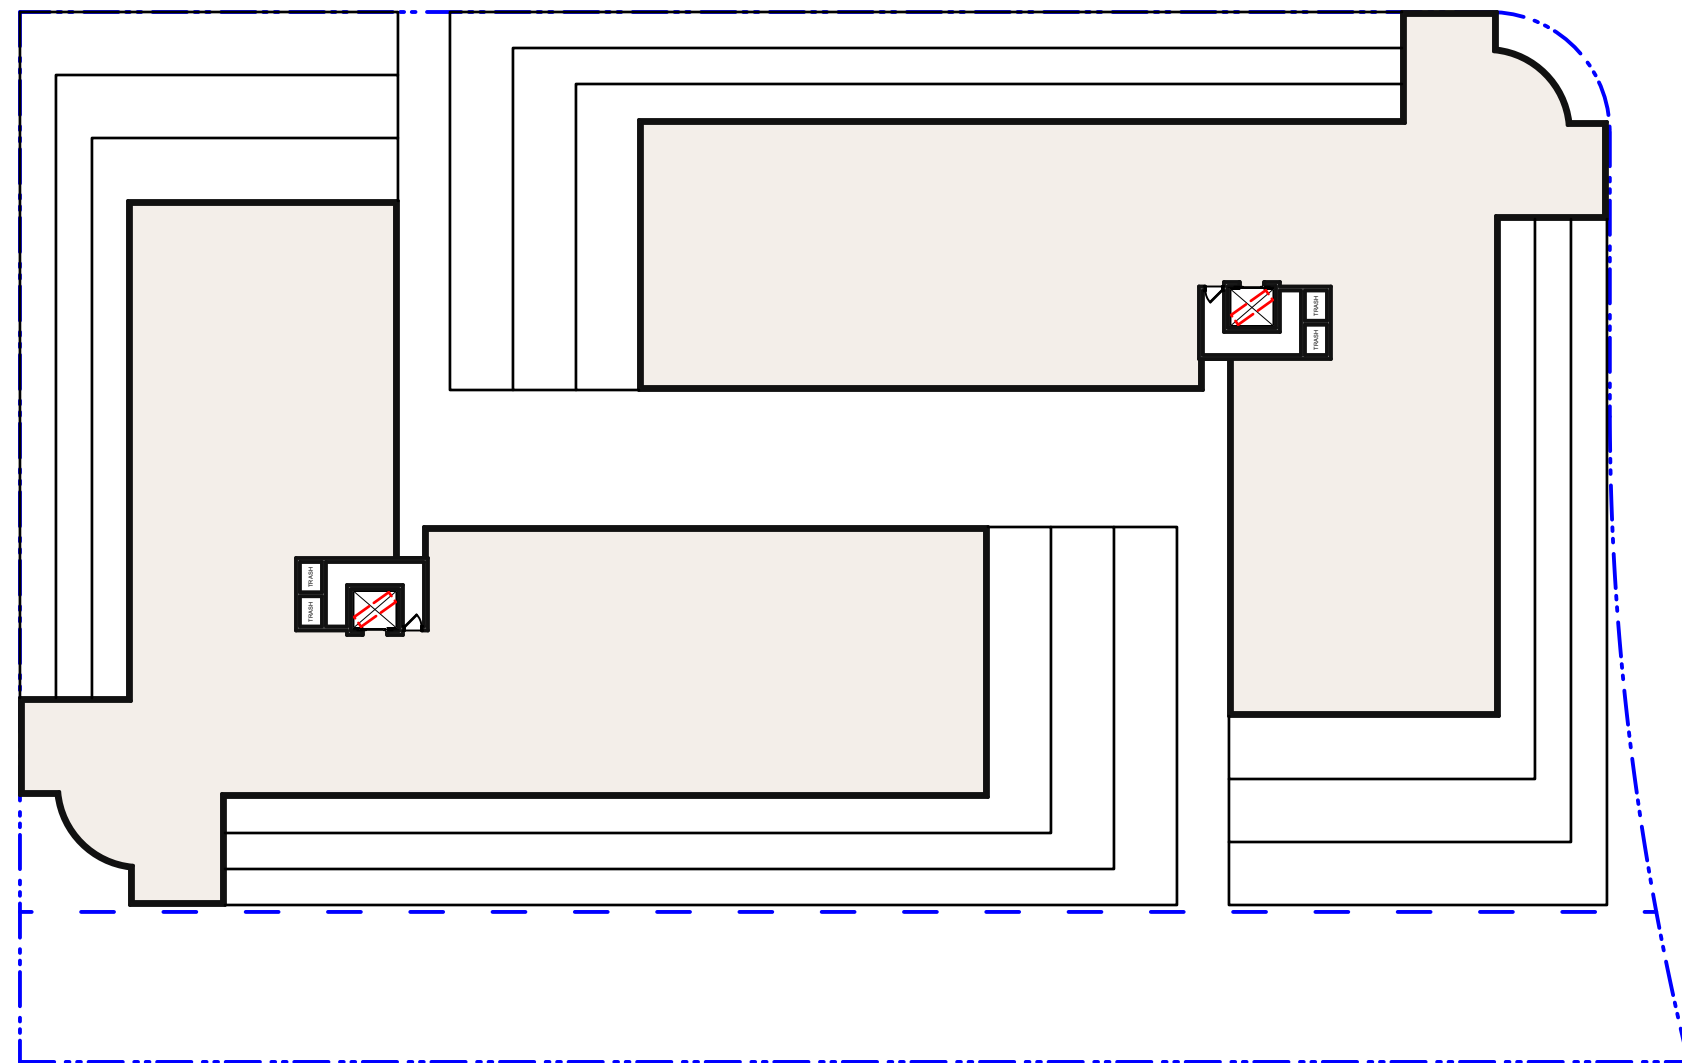

7 Roof Plan
Scale: 1/32" = 1'-0"

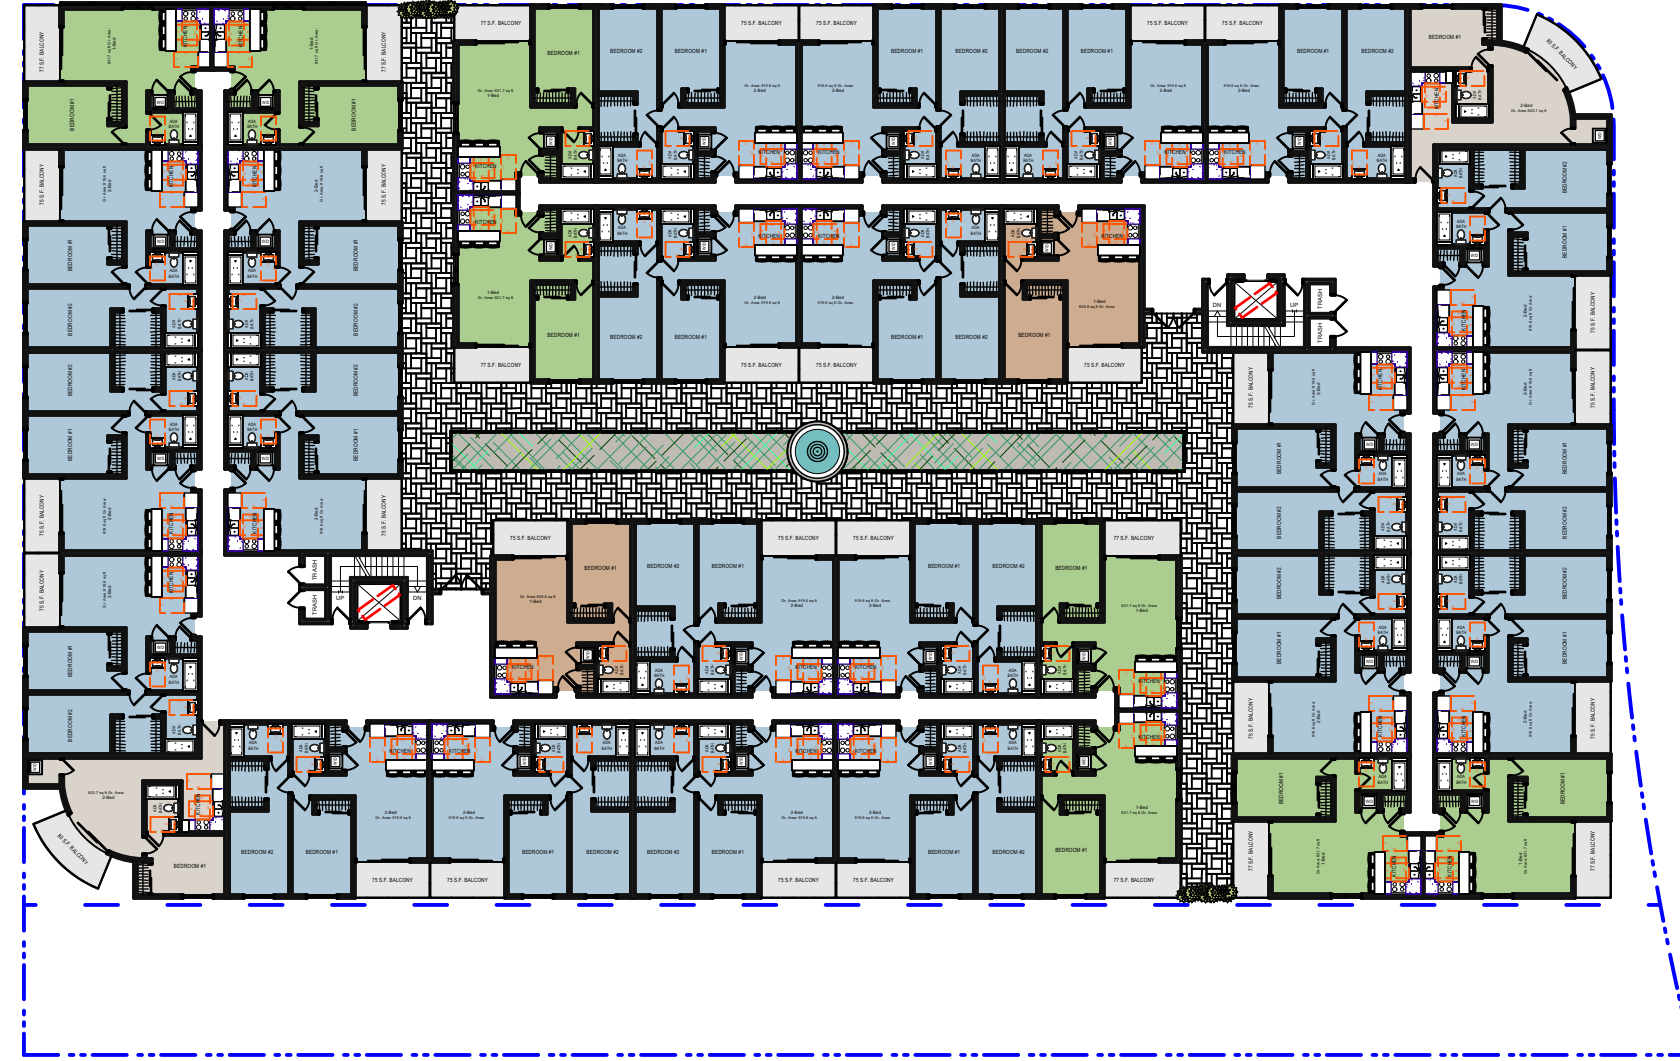

2 Second Floor Plan
Scale: 1/32" = 1'-0"

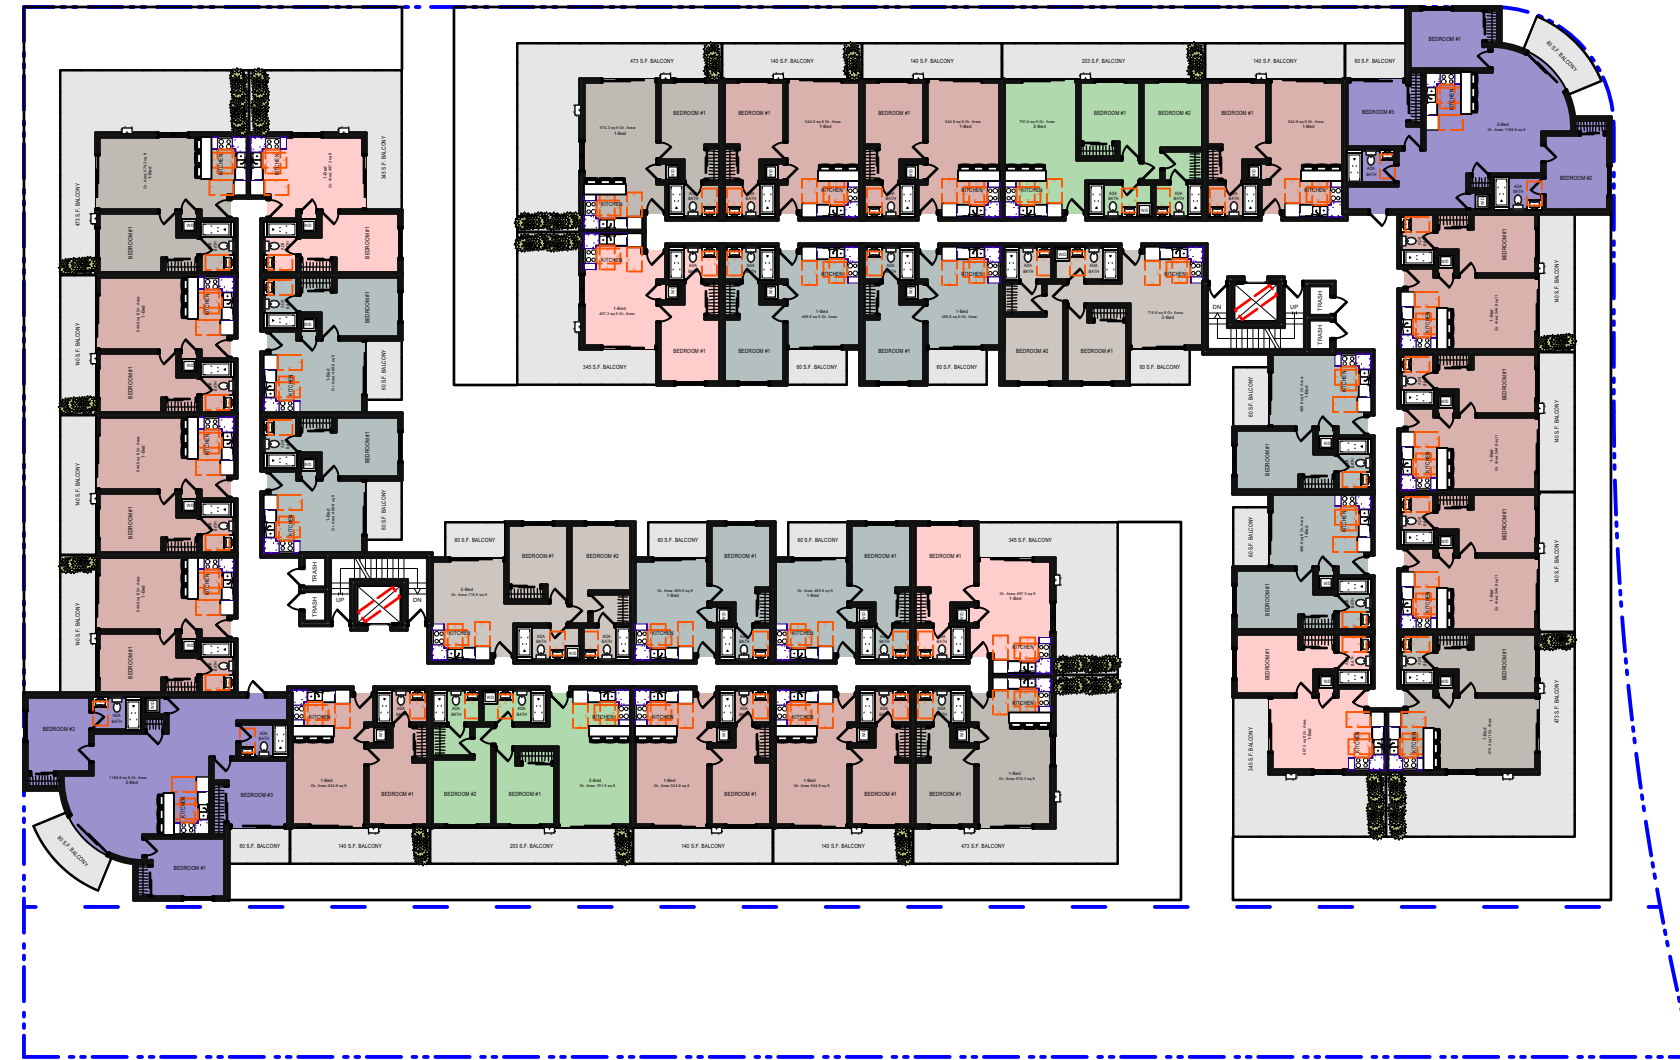


5 Fifth Floor Plan
Scale: 1/32" = 1'-0"

AREA & UNIT CALCULATION:				
FLOOR	1-BED	2-BED	3-BED	COMMERCIAL
6TH	18	26	2	
5TH	28	4	2	
4TH	18	16		
3RD	12	22		
2ND	12	22		
1ST	56 GARAGE SPACE			± 10,000 S.F.
BASEMENT	107 GARAGE SPACE			
TOTAL	162 UNIT	163 GARAGE	± 10,000 S.F. COMMERCIAL	± 116,400 S.F. RESIDENTIAL

PROJECT NAME

620 Blossom Hill Rd
San Jose, CA 95123

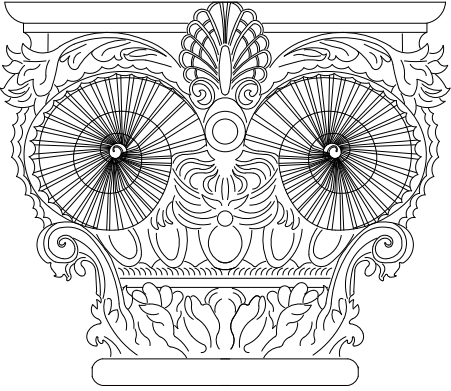

SHABI CONSULTING

1889 LESLIE DRIVE
PLEASANT HILL, CA
TEL: (408) 489.4601
WWW.SHABICONULT.COM

SHEET TITLE

FLOOR PLANS

THESE DOCUMENTS ARE PROPERTY OF SHABI CONSULTING & ARE NOT TO BE PRODUCED, CHANGED, OR COPIED WITHOUT THE EXPRESSED WRITTEN CONSENT OF SHABI CONSULTING.

ISSUES / REVISIONS

NO.	DATE	DESCRIPTION
-----	------	-------------

DRAWN	SH.R.
-------	-------

CHECKED	SHABI
---------	-------

DATE	07/03/2024
------	------------

REVISED DATE	07/03/2024
--------------	------------

FILE NO.	24-013
----------	--------

SHEET NO.	A-2.1
-----------	--------------